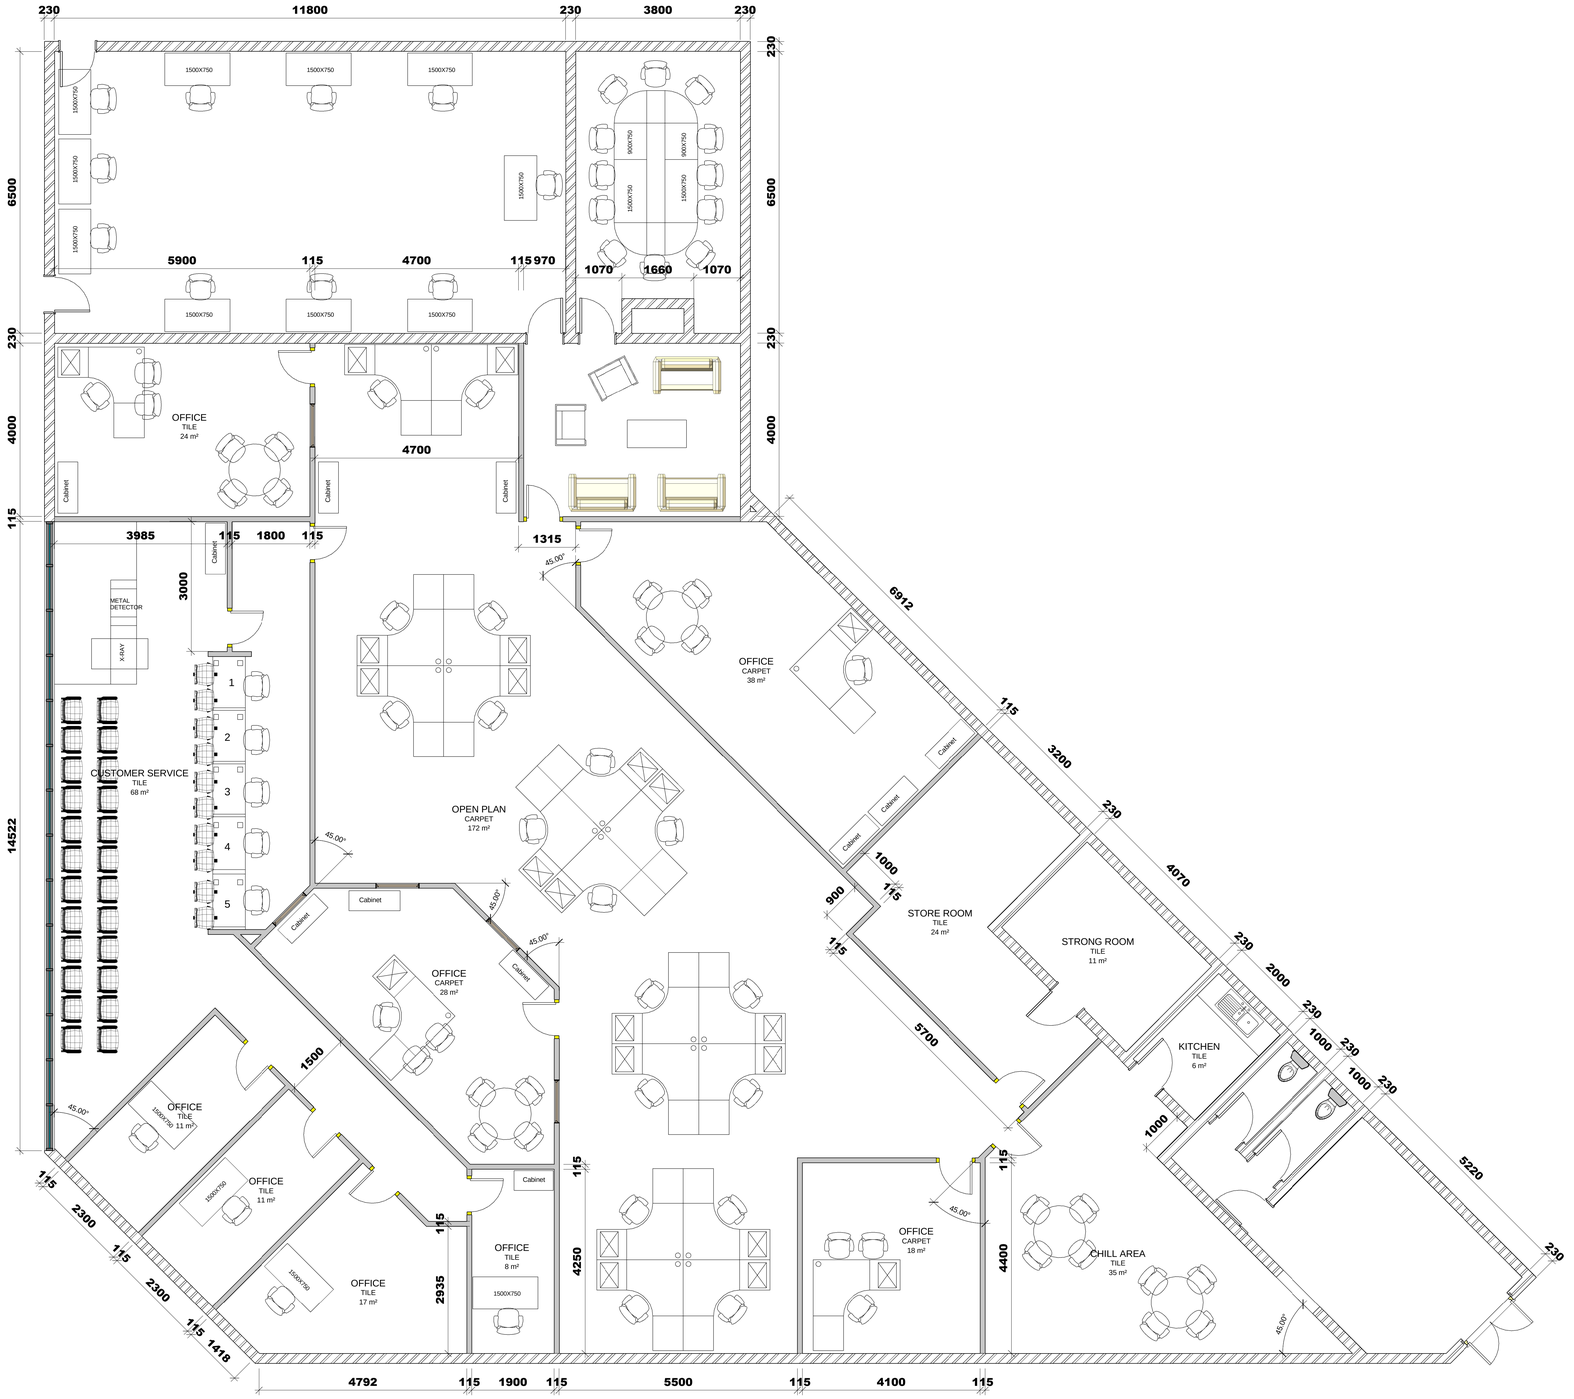

01 GROUND FLOOR PLAN

1 : 50

NO	DATE	AMENDMENT

cad file name
REVIT 2015

Client

the gpaa
Department
Government Pensions Administration Agency
REPUBLIC OF SOUTH AFRICA

MMMIHA BUILDING AND PROJECTS 1 cc
ARCHITECTURAL, CONSTRUCTION PROJECT MANAGEMENT
Reg No: 2011/175757/23
Contact: Thabiso
Cell: 073 353 3490
Email: tsikyber@gmail.com

ARCHITECTURE

service
PROPOSED NEW OFFICE LAYOUT FOR GPAA

drawing title
MAFIKENG CENTRE

ref. no	designed TS
scale 1 : 50	drawn TS
date 2015/11/05 10:21:10 PM	checked RDM

type number

drawing number
100